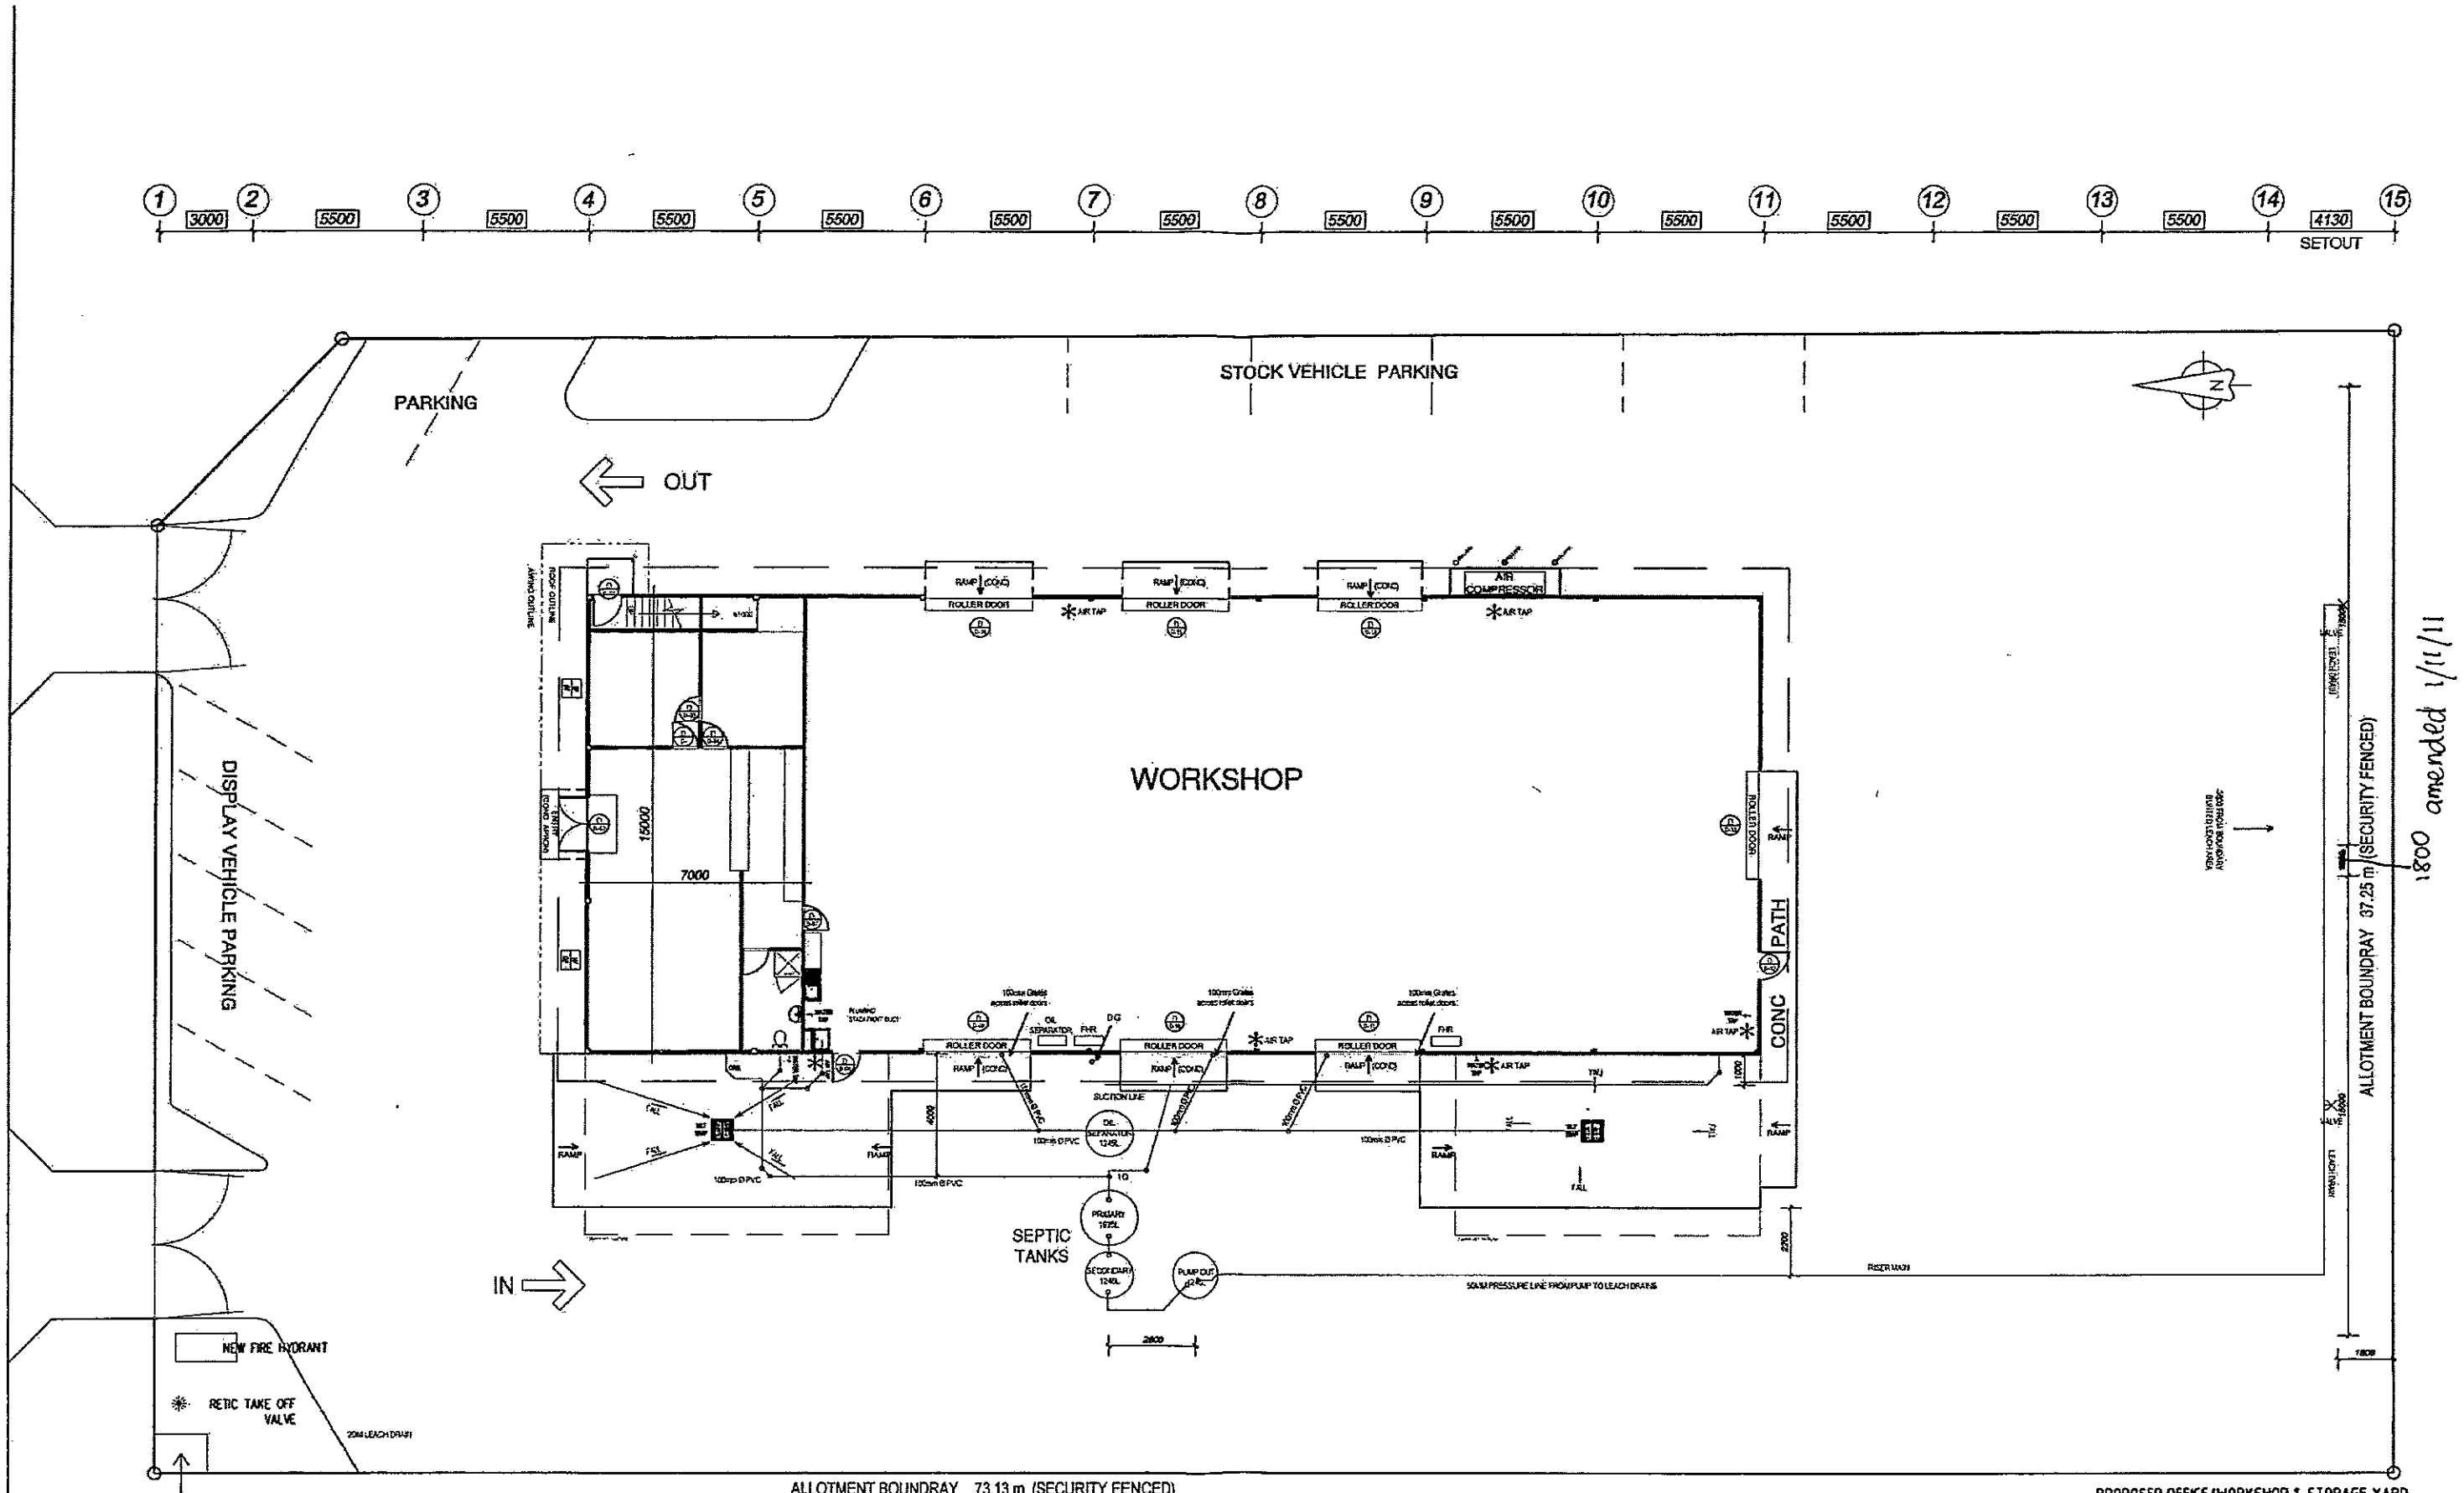

HYDRAULIC SERVICES PLAN

PROPOSED OFFICE/WORKSHOP & STORAGE YARD
THRIFTY CAR RENTAL

HYDRAULIC PLAN

DRAWN BHF	DESIGNED -	REDUCTION 0 10 20 30	
CHECKED SI	PRINCIPAL SIGNATURE		
APPROVED -			
SCALE 1:200	DATE OCT 2011	DRAWING No. A-04	REV. 0